

HOME PLANS NW · HOUSE PLAN

Plan 2140

One Story · 2 Beds · 2.5 Baths · 2,140 sq ft · 91’ 10” W × 51’ 6” D

PLAN PRICE

$1,391.00

Crawl space foundation included

THE DETAILS

01	Style	One Story, alley load
02	Bedrooms	2 (plus a sitting room and a small office, not bedrooms)
03	Bathrooms	2.5
04	Main floor	2,140 sq ft
05	Garage	2-Car with a shop, from the alley, 866 sq ft
06	Porch and patio	Covered porch 10’ x 16’, covered patio 22’ 4” x 15’
07	Dimensions	91’ 10” Wide x 51’ 6” Deep, with the covered patio

OPTIONS

LICENSE

Multi-use: several homes in the same subdivision or plat **2.5 × the plan price**

FOUNDATION

Slab on grade **+$250**, Full basement **+$250**

GARAGE SIDE


Flipped to the other side **+$250**

See it all online
Interiors, options and ordering for this plan.



Inside Plan 2140. Artist’s rendering from this floor plan.

MAIN LEVEL

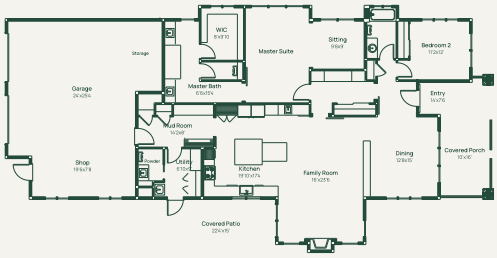

Designed by **Darin Rueppell** · Puyallup, Washington

(253) 251-2501 · info@homeplansnw.com · homeplansnw.com

Continuing a policy for constant improvement, the home designer reserves the right to change features, brand names, dimensions, architectural details, and designs. This document is for illustrative purposes and drawings are not to scale. This is not part of a legal contract. © Rueppell, Inc. All Rights Reserved.

PLAN 2140 · HOW IT LIVES

Inside Plan 2140

Every plan can be built as-is or tailored to your lot and lifestyle. Our custom design studio can modify this plan or design a new home from scratch.





Artist's renderings drawn from this floor plan. Furnishings, finishes and decor are shown for illustration and are not included.

Designed by **Darin Rueppell** · Puyallup, Washington

(253) 251-2501 · info@homeplansnw.com · homeplansnw.com


Continuing a policy for constant improvement, the home designer reserves the right to change features, brand names, dimensions, architectural details, and designs. This document is for illustrative purposes and drawings are not to scale. This is not part of a legal contract. © Rueppell, Inc. All Rights Reserved.

PLAN 2140 · FLOOR PLANS

The floor plans

One Story · 2 Beds · 2.5 Baths · 2,140 sq ft · 91’ 10” W × 51’ 6” D

MAIN LEVEL

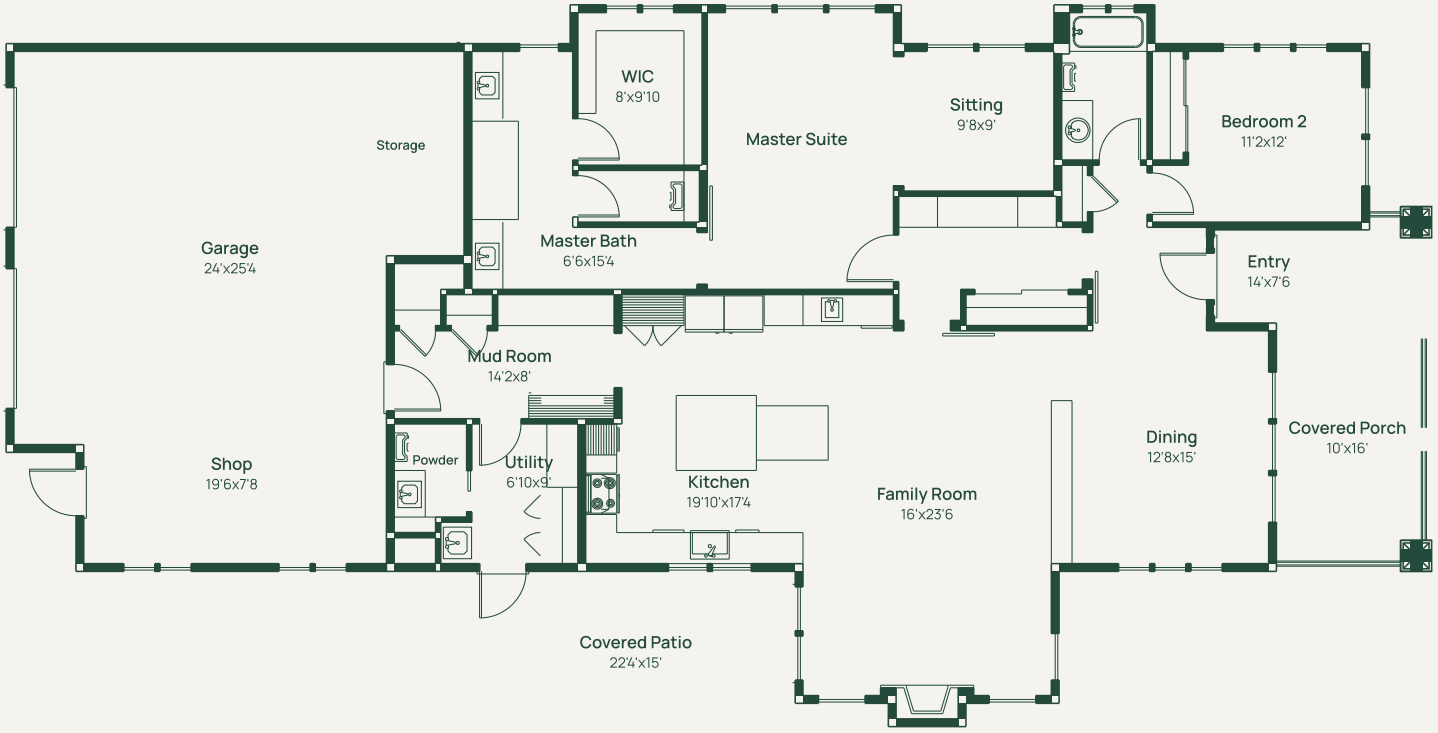

Designed by **Darin Rueppell** · Puyallup, Washington

(253) 251-2501 · info@homeplansnw.com · homeplansnw.com

Continuing a policy for constant improvement, the home designer reserves the right to change features, brand names, dimensions, architectural details, and designs. This document is for illustrative purposes and drawings are not to scale. This is not part of a legal contract. © Rueppell, Inc. All Rights Reserved.