

HOME PLANS NW · HOUSE PLAN

Plan 2718

One Story · 3 Beds · 3.5 Baths · 2,718 sq ft · 55’ W × 70’ D

PLAN PRICE

$1,766.70

Crawl space foundation included

THE DETAILS

01	Style	One Story
02	Bedrooms	3
03	Bathrooms	3.5
04	Bonus rooms	Man cave, craft room
05	Main floor	2,718 sq ft
06	Covered patio	330 sq ft
07	Covered porch	23 sq ft
08	Dimensions	55’ Wide x 70’ Deep

OPTIONS

FOUNDATION


Slab on grade **+$250**, Full basement **+$250**

See it all online
Interiors, options and ordering for this plan.



Inside Plan 2718. Artist’s rendering from this floor plan.

MAIN LEVEL

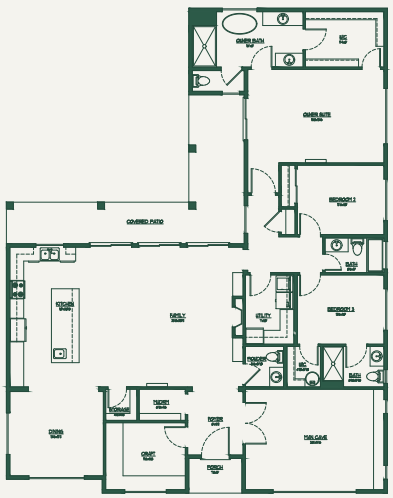

Designed by **Darin Rueppell** · Puyallup, Washington

(253) 251-2501 · info@homeplansnw.com · homeplansnw.com

Continuing a policy for constant improvement, the home designer reserves the right to change features, brand names, dimensions, architectural details, and designs. This document is for illustrative purposes and drawings are not to scale. This is not part of a legal contract. © Rueppell, Inc. All Rights Reserved.

PLAN 2718 · HOW IT LIVES

Inside Plan 2718

Every plan can be built as-is or tailored to your lot and lifestyle. Our custom design studio can modify this plan or design a new home from scratch.





Artist's renderings drawn from this floor plan. Furnishings, finishes and decor are shown for illustration and are not included.

Designed by **Darin Rueppell** · Puyallup, Washington

(253) 251-2501 · info@homeplansnw.com · homeplansnw.com


Continuing a policy for constant improvement, the home designer reserves the right to change features, brand names, dimensions, architectural details, and designs. This document is for illustrative purposes and drawings are not to scale. This is not part of a legal contract. © Rueppell, Inc. All Rights Reserved.

PLAN 2718 · FLOOR PLANS

The floor plans

One Story · 3 Beds · 3.5 Baths · 2,718 sq ft · 55’ W × 70’ D

MAIN LEVEL

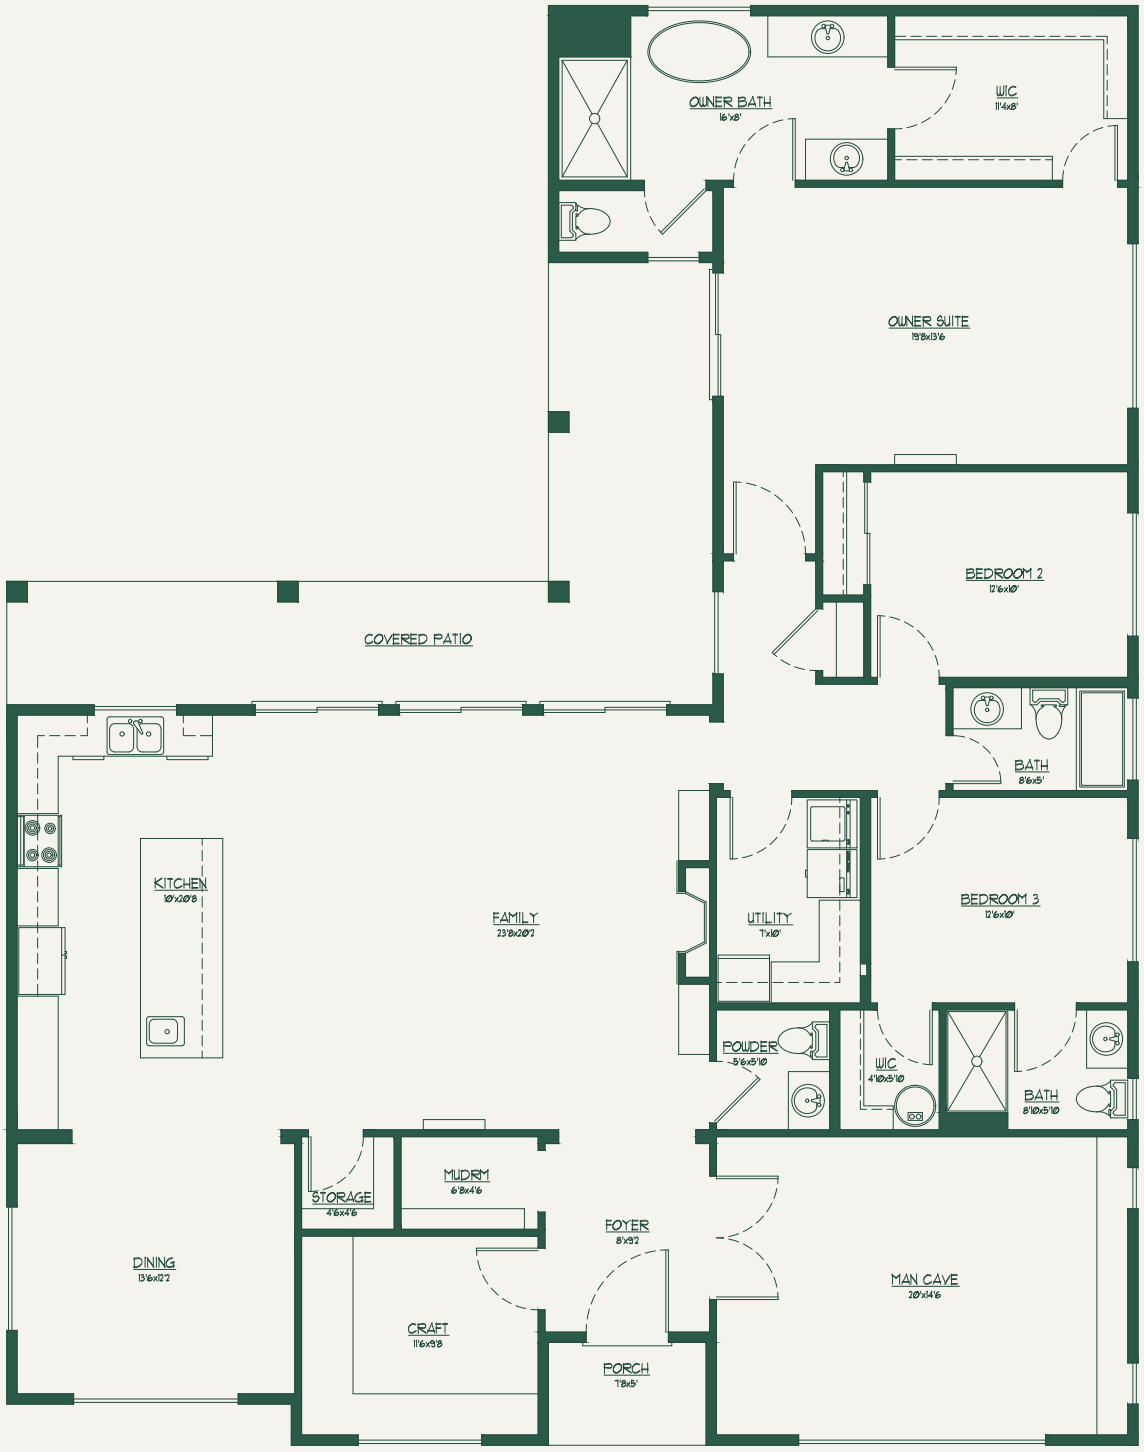

Designed by **Darin Rueppell** · Puyallup, Washington

(253) 251-2501 · info@homeplansnw.com · homeplansnw.com

Continuing a policy for constant improvement, the home designer reserves the right to change features, brand names, dimensions, architectural details, and designs. This document is for illustrative purposes and drawings are not to scale. This is not part of a legal contract. © Rueppell, Inc. All Rights Reserved.