

HOME PLANS NW · HOUSE PLAN

Plan 3182

3-Story Sloping · 3 Beds · 3 Baths · 3,182 sq ft · 37’ W × 42’ D

PLAN PRICE

$2,068.30

Crawl space foundation included

THE DETAILS

01	Style	3-Story Sloping: garage, entry and home theater at the street, main floor and upper floor above
02	Bedrooms	3, including the master suite
03	Bathrooms	3
04	Bonus rooms	Home theater with a wet bar, office on the main floor
05	Lower floor	664 sq ft heated
06	Main floor	1,298 sq ft
07	Upper floor	1,220 sq ft
08	Garage	838 sq ft, a 14’ door and an 8’ door
09	Decks	Covered deck 28’ 6” x 8’ at the front, covered patio 16’ 4” x 8’ at the back, covered deck 16’ x 8’ off the master suite
10	Dimensions	37’ Wide x 42’ Deep

OPTIONS

LICENSE

Multi-use: several homes in the same subdivision or plat **2.5 × the plan price**

FOUNDATION

Slab on grade **+$250**, Full basement **+$250**

GARAGE SIDE

Flipped to the other side **+$250**

See it all online
Interiors, options and ordering for this plan.



Inside Plan 3182. Artist’s rendering from this floor plan.

LOWER LEVEL | MAIN LEVEL | UPPER LEVEL

Designed by **Darin Rueppell** · Puyallup, Washington

(253) 251-2501 · info@homeplansnw.com · homeplansnw.com

Continuing a policy for constant improvement, the home designer reserves the right to change features, brand names, dimensions, architectural details, and designs. This document is for illustrative purposes and drawings are not to scale. This is not part of a legal contract. © Rueppell, Inc. All Rights Reserved.

PLAN 3182 · HOW IT LIVES

Inside Plan 3182

Every plan can be built as-is or tailored to your lot and lifestyle. Our custom design studio can modify this plan or design a new home from scratch.





Artist's renderings drawn from this floor plan. Furnishings, finishes and decor are shown for illustration and are not included.

Designed by **Darin Rueppell** · Puyallup, Washington

(253) 251-2501 · info@homeplansnw.com · homeplansnw.com


Continuing a policy for constant improvement, the home designer reserves the right to change features, brand names, dimensions, architectural details, and designs. This document is for illustrative purposes and drawings are not to scale. This is not part of a legal contract. © Rueppell, Inc. All Rights Reserved.

PLAN 3182 · FLOOR PLANS

The floor plans

3-Story Sloping · 3 Beds · 3 Baths · 3,182 sq ft · 37’ W × 42’ D

LOWER LEVEL | MAIN LEVEL | UPPER LEVEL

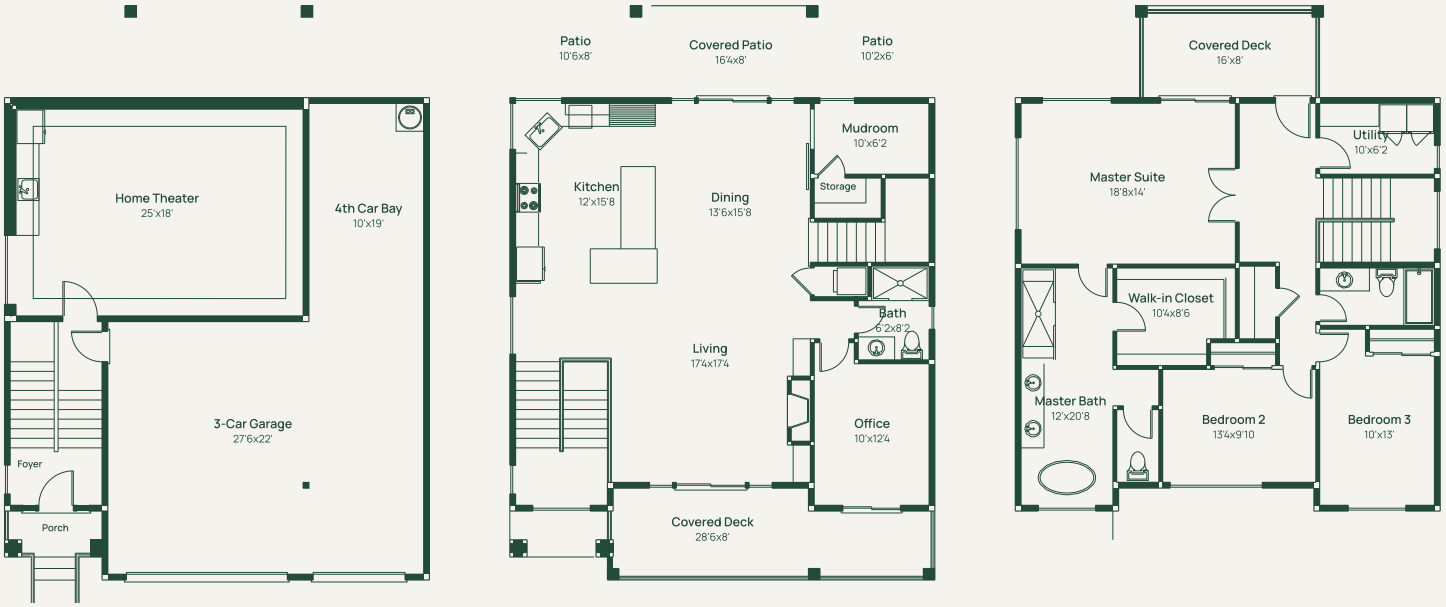

Designed by **Darin Rueppell** · Puyallup, Washington

(253) 251-2501 · info@homeplansnw.com · homeplansnw.com

Continuing a policy for constant improvement, the home designer reserves the right to change features, brand names, dimensions, architectural details, and designs. This document is for illustrative purposes and drawings are not to scale. This is not part of a legal contract. © Rueppell, Inc. All Rights Reserved.