

HOME PLANS NW · HOUSE PLAN

Plan 4094

Two Story · 6 Beds · 4.5 Baths · 4,094 sq ft · 48’ W × 51’ D

PLAN PRICE

$2,661.10

Crawl space foundation included

THE DETAILS

01	Style	Two Story over a daylight lower floor
02	Bedrooms	6, including a main-floor mini-suite
03	Bathrooms	4 full, 1 half
04	Bonus rooms	Den, vaulted bonus room, leisure room
05	Main floor	1,622 sq ft
06	Upper floor	1,457 sq ft
07	Lower floor	1,015 sq ft
08	Garage	3-car, 29’ 6” x 20’ 8”, 646 sq ft
09	Outdoor living	Covered, 19’ x 10’, gas fireplace; covered patio below
10	Dimensions	48’ Wide x 51’ Deep

OPTIONS

LICENSE

Multi-use: several homes in the same subdivision or plat **2.5 × the plan price**

FOUNDATION

Slab on grade **+$250**, Full basement **+$250**

GARAGE SIDE


Flipped to the other side **+$250**

See it all online
Interiors, options and ordering for this plan.




Inside Plan 4094. Artist’s rendering from this floor plan.


LOWER LEVEL

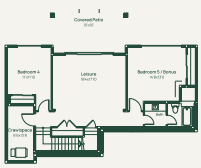

MAIN LEVEL

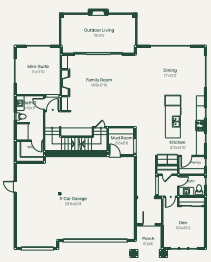

UPPER LEVEL

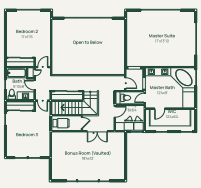

Designed by **Darin Rueppell** · Puyallup, Washington

(253) 251-2501 · info@homeplansnw.com · homeplansnw.com

Continuing a policy for constant improvement, the home designer reserves the right to change features, brand names, dimensions, architectural details, and designs. This document is for illustrative purposes and drawings are not to scale. This is not part of a legal contract. © Rueppell, Inc. All Rights Reserved.

PLAN 4094 · HOW IT LIVES

Inside Plan 4094

Every plan can be built as-is or tailored to your lot and lifestyle. Our custom design studio can modify this plan or design a new home from scratch.





Artist's renderings drawn from this floor plan. Furnishings, finishes and decor are shown for illustration and are not included.

Designed by **Darin Rueppell** · Puyallup, Washington

(253) 251-2501 · info@homeplansnw.com · homeplansnw.com


Continuing a policy for constant improvement, the home designer reserves the right to change features, brand names, dimensions, architectural details, and designs. This document is for illustrative purposes and drawings are not to scale. This is not part of a legal contract. © Rueppell, Inc. All Rights Reserved.

PLAN 4094 · FLOOR PLANS

The floor plans

Two Story · 6 Beds · 4.5 Baths · 4,094 sq ft · 48’ W × 51’ D

LOWER LEVEL | MAIN LEVEL | UPPER LEVEL

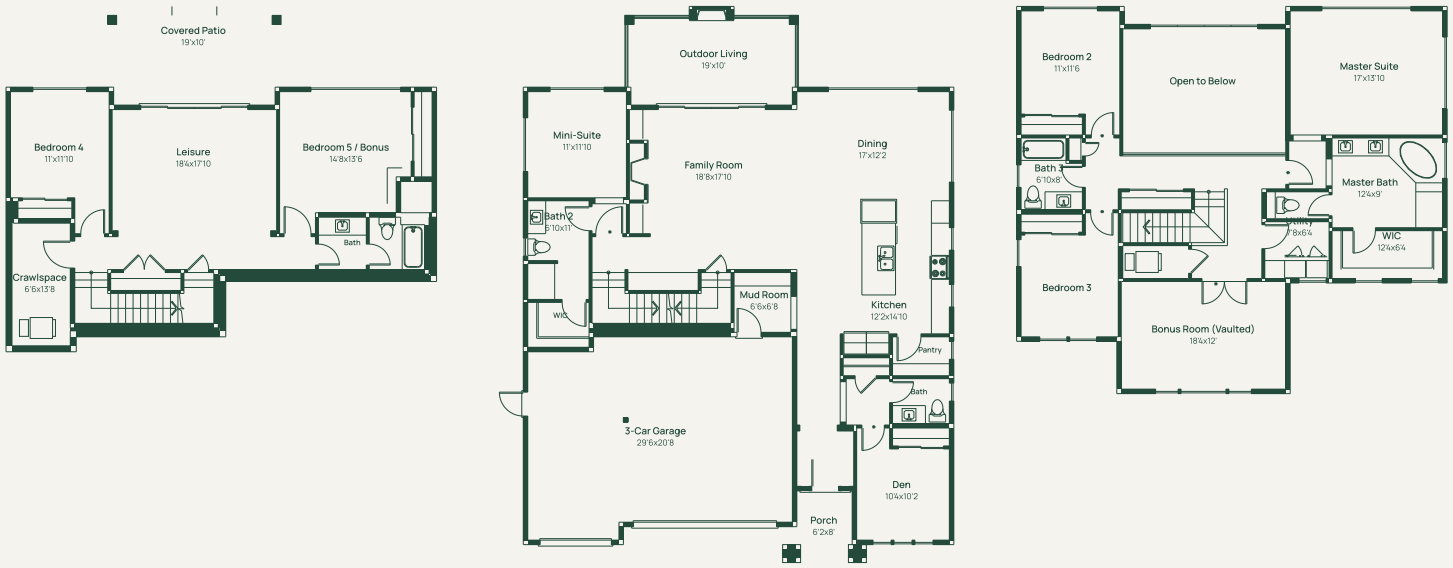

Designed by **Darin Rueppell** · Puyallup, Washington

(253) 251-2501 · info@homeplansnw.com · homeplansnw.com

Continuing a policy for constant improvement, the home designer reserves the right to change features, brand names, dimensions, architectural details, and designs. This document is for illustrative purposes and drawings are not to scale. This is not part of a legal contract. © Rueppell, Inc. All Rights Reserved.