

HOME PLANS NW · HOUSE PLAN

Plan 4270

Daylight Rambler · 4 Beds · 3 Baths · 4,270 sq ft · 140’ 6” W × 58’ 8” D

PLAN PRICE

$2,775.50

Crawl space foundation included

THE DETAILS

01	Style	Daylight Rambler: one main floor over a daylight lower floor, with a loft
02	Bedrooms	4, including a master suite
03	Bathrooms	3
04	Bonus rooms	Loft over the kitchen; leisure room and wet bar on the lower floor
05	Main floor	2,650 sq ft
06	Lower floor	1,348 sq ft
07	Loft	272 sq ft
08	Garages	Main floor: 24’ 6” x 23’ 6”, one 18’ door (608 sq ft). Lower floor: an RV garage 24’ x 46’ with a 16’ x 14’ door at each end and a second garage 14’ 6” x 49’ with a 10’ x 10’ door at each end (1,886 sq ft)
09	Outdoor	Covered deck 21’ x 12’ at the back, patio 21’ x 8’ at the front, entry porch 13’ x 5’

OPTIONS

LICENSE

Multi-use: several homes in the same subdivision or plat **2.5 × the plan price**

FOUNDATION

Slab on grade **+$250**, Full basement **+$250**

GARAGE SIDE

Flipped to the other side **+$250**

See it all online
Interiors, options and ordering for this plan.



Inside Plan 4270. Artist’s rendering from this floor plan.

Designed by **Darin Rueppell** · Puyallup, Washington

(253) 251-2501 · info@homeplansnw.com · homeplansnw.com

Continuing a policy for constant improvement, the home designer reserves the right to change features, brand names, dimensions, architectural details, and designs. This document is for illustrative purposes and drawings are not to scale. This is not part of a legal contract. © Rueppell, Inc. All Rights Reserved.

PLAN 4270 · HOW IT LIVES

Inside Plan 4270

Every plan can be built as-is or tailored to your lot and lifestyle. Our custom design studio can modify this plan or design a new home from scratch.





Artist's renderings drawn from this floor plan. Furnishings, finishes and decor are shown for illustration and are not included.

Designed by **Darin Rueppell** · Puyallup, Washington

(253) 251-2501 · info@homeplansnw.com · homeplansnw.com


Continuing a policy for constant improvement, the home designer reserves the right to change features, brand names, dimensions, architectural details, and designs. This document is for illustrative purposes and drawings are not to scale. This is not part of a legal contract. © Rueppell, Inc. All Rights Reserved.

PLAN 4270 · FLOOR PLANS

The floor plans

Daylight Rambler · 4 Beds · 3 Baths · 4,270 sq ft · 140’ 6” W × 58’ 8” D

LOWER LEVEL | MAIN LEVEL | LOFT

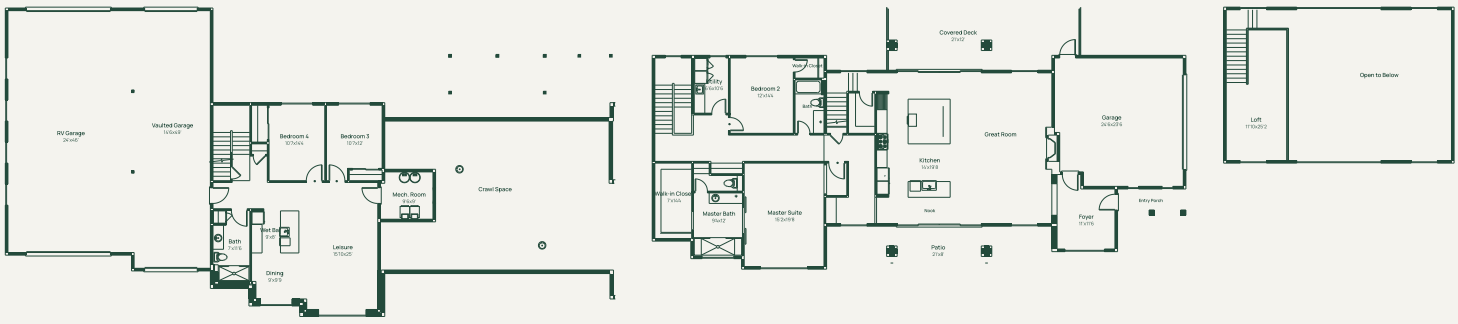

Designed by **Darin Rueppell** · Puyallup, Washington

(253) 251-2501 · info@homeplansnw.com · homeplansnw.com

Continuing a policy for constant improvement, the home designer reserves the right to change features, brand names, dimensions, architectural details, and designs. This document is for illustrative purposes and drawings are not to scale. This is not part of a legal contract. © Rueppell, Inc. All Rights Reserved.