

HOME PLANS NW · HOUSE PLAN

Plan 800

One Story · 0 Beds · 1 Baths · 800 sq ft · 40’ W × 26’ D

PLAN PRICE

$950.00

Crawl space foundation included

THE DETAILS

01 Style	One Story cottage, a pool house
02 Bedrooms	None
03 Bathrooms	1, with a shower, a bench and towel cabinets
04 Main floor	800 sq ft, including the pool equipment room
05 Porch	Covered front porch, 18’ x 6’
06 Ceilings	9’; the lounge vaulted to about 12’6”
07 Dimensions	40’ Wide x 26’ Deep, with the porch

OPTIONS

LICENSE

Multi-use: several homes in the same subdivision or plat **2.5 × the plan price**

FOUNDATION

Slab on grade **+$250**, Full basement **+$250**

GARAGE SIDE

Flipped to the other side **+$250**

See it all online
Interiors, options and ordering for this plan.



Inside Plan 800. Artist’s rendering from this floor plan.

MAIN LEVEL

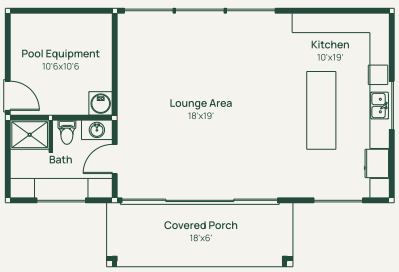

Designed by **Darin Rueppell** · Puyallup, Washington

(253) 251-2501 · info@homeplansnw.com · homeplansnw.com

Continuing a policy for constant improvement, the home designer reserves the right to change features, brand names, dimensions, architectural details, and designs. This document is for illustrative purposes and drawings are not to scale. This is not part of a legal contract. © Rueppell, Inc. All Rights Reserved.

PLAN 800 · HOW IT LIVES

Inside Plan 800

Every plan can be built as-is or tailored to your lot and lifestyle. Our custom design studio can modify this plan or design a new home from scratch.





Artist's renderings drawn from this floor plan. Furnishings, finishes and decor are shown for illustration and are not included.

Designed by **Darin Rueppell** · Puyallup, Washington

(253) 251-2501 · info@homeplansnw.com · homeplansnw.com

Continuing a policy for constant improvement, the home designer reserves the right to change features, brand names, dimensions, architectural details, and designs. This document is for illustrative purposes and drawings are not to scale. This is not part of a legal contract. © Rueppell, Inc. All Rights Reserved.

The floor plans

One Story · 0 Beds · 1 Baths · 800 sq ft · 40’ W × 26’ D

MAIN LEVEL

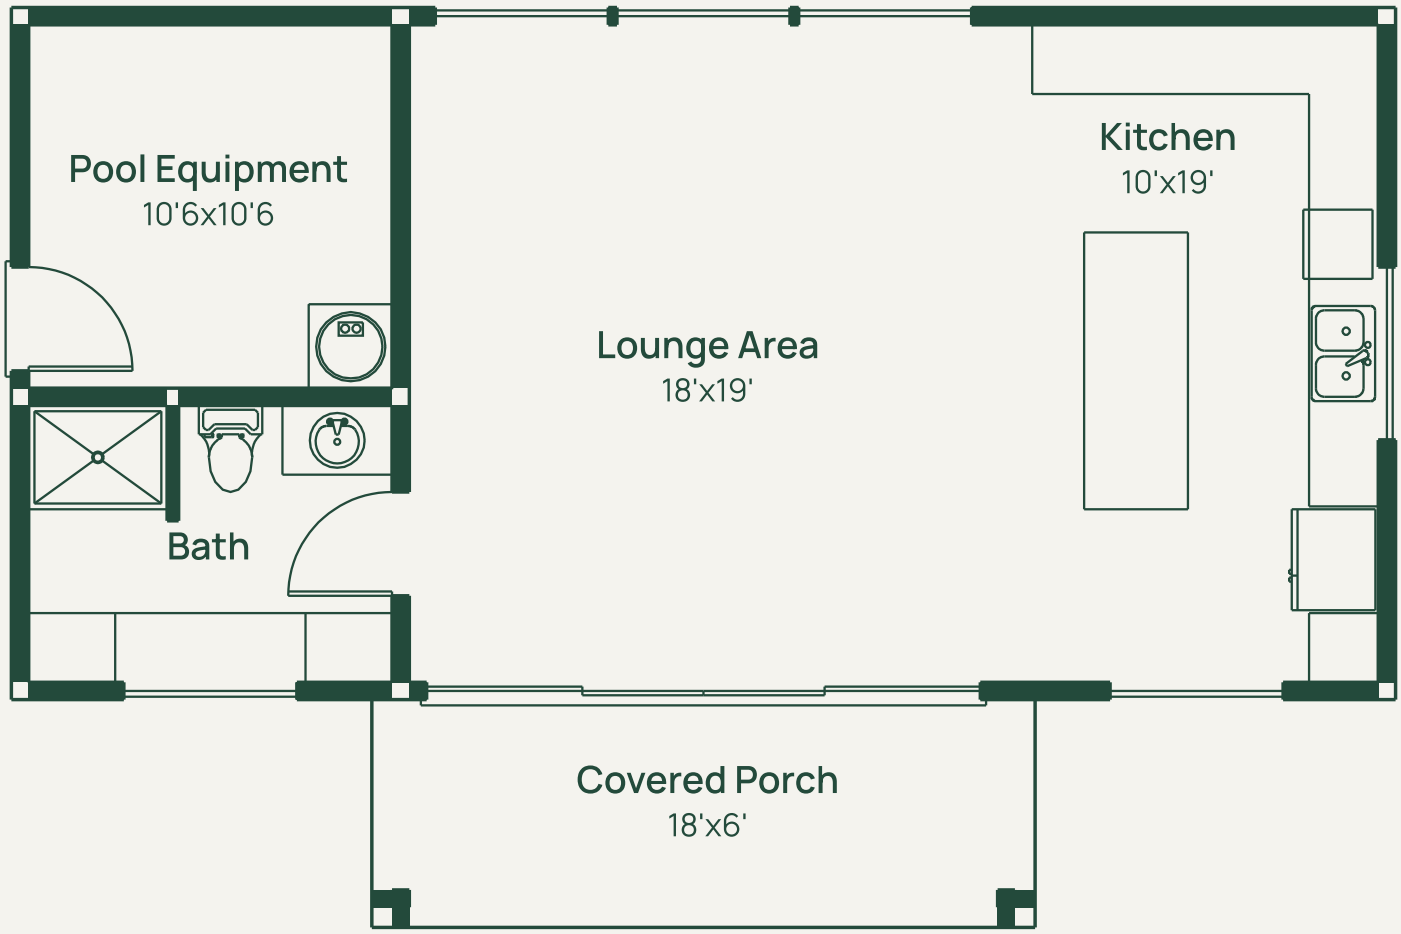

Designed by **Darin Rueppell** · Puyallup, Washington

(253) 251-2501 · info@homeplansnw.com · homeplansnw.com

Continuing a policy for constant improvement, the home designer reserves the right to change features, brand names, dimensions, architectural details, and designs. This document is for illustrative purposes and drawings are not to scale. This is not part of a legal contract. © Rueppell, Inc. All Rights Reserved.